


闽侯青口汽车城福厦客专附属维修道路工程（前洋路）项目红线图
2866.3-40437.7

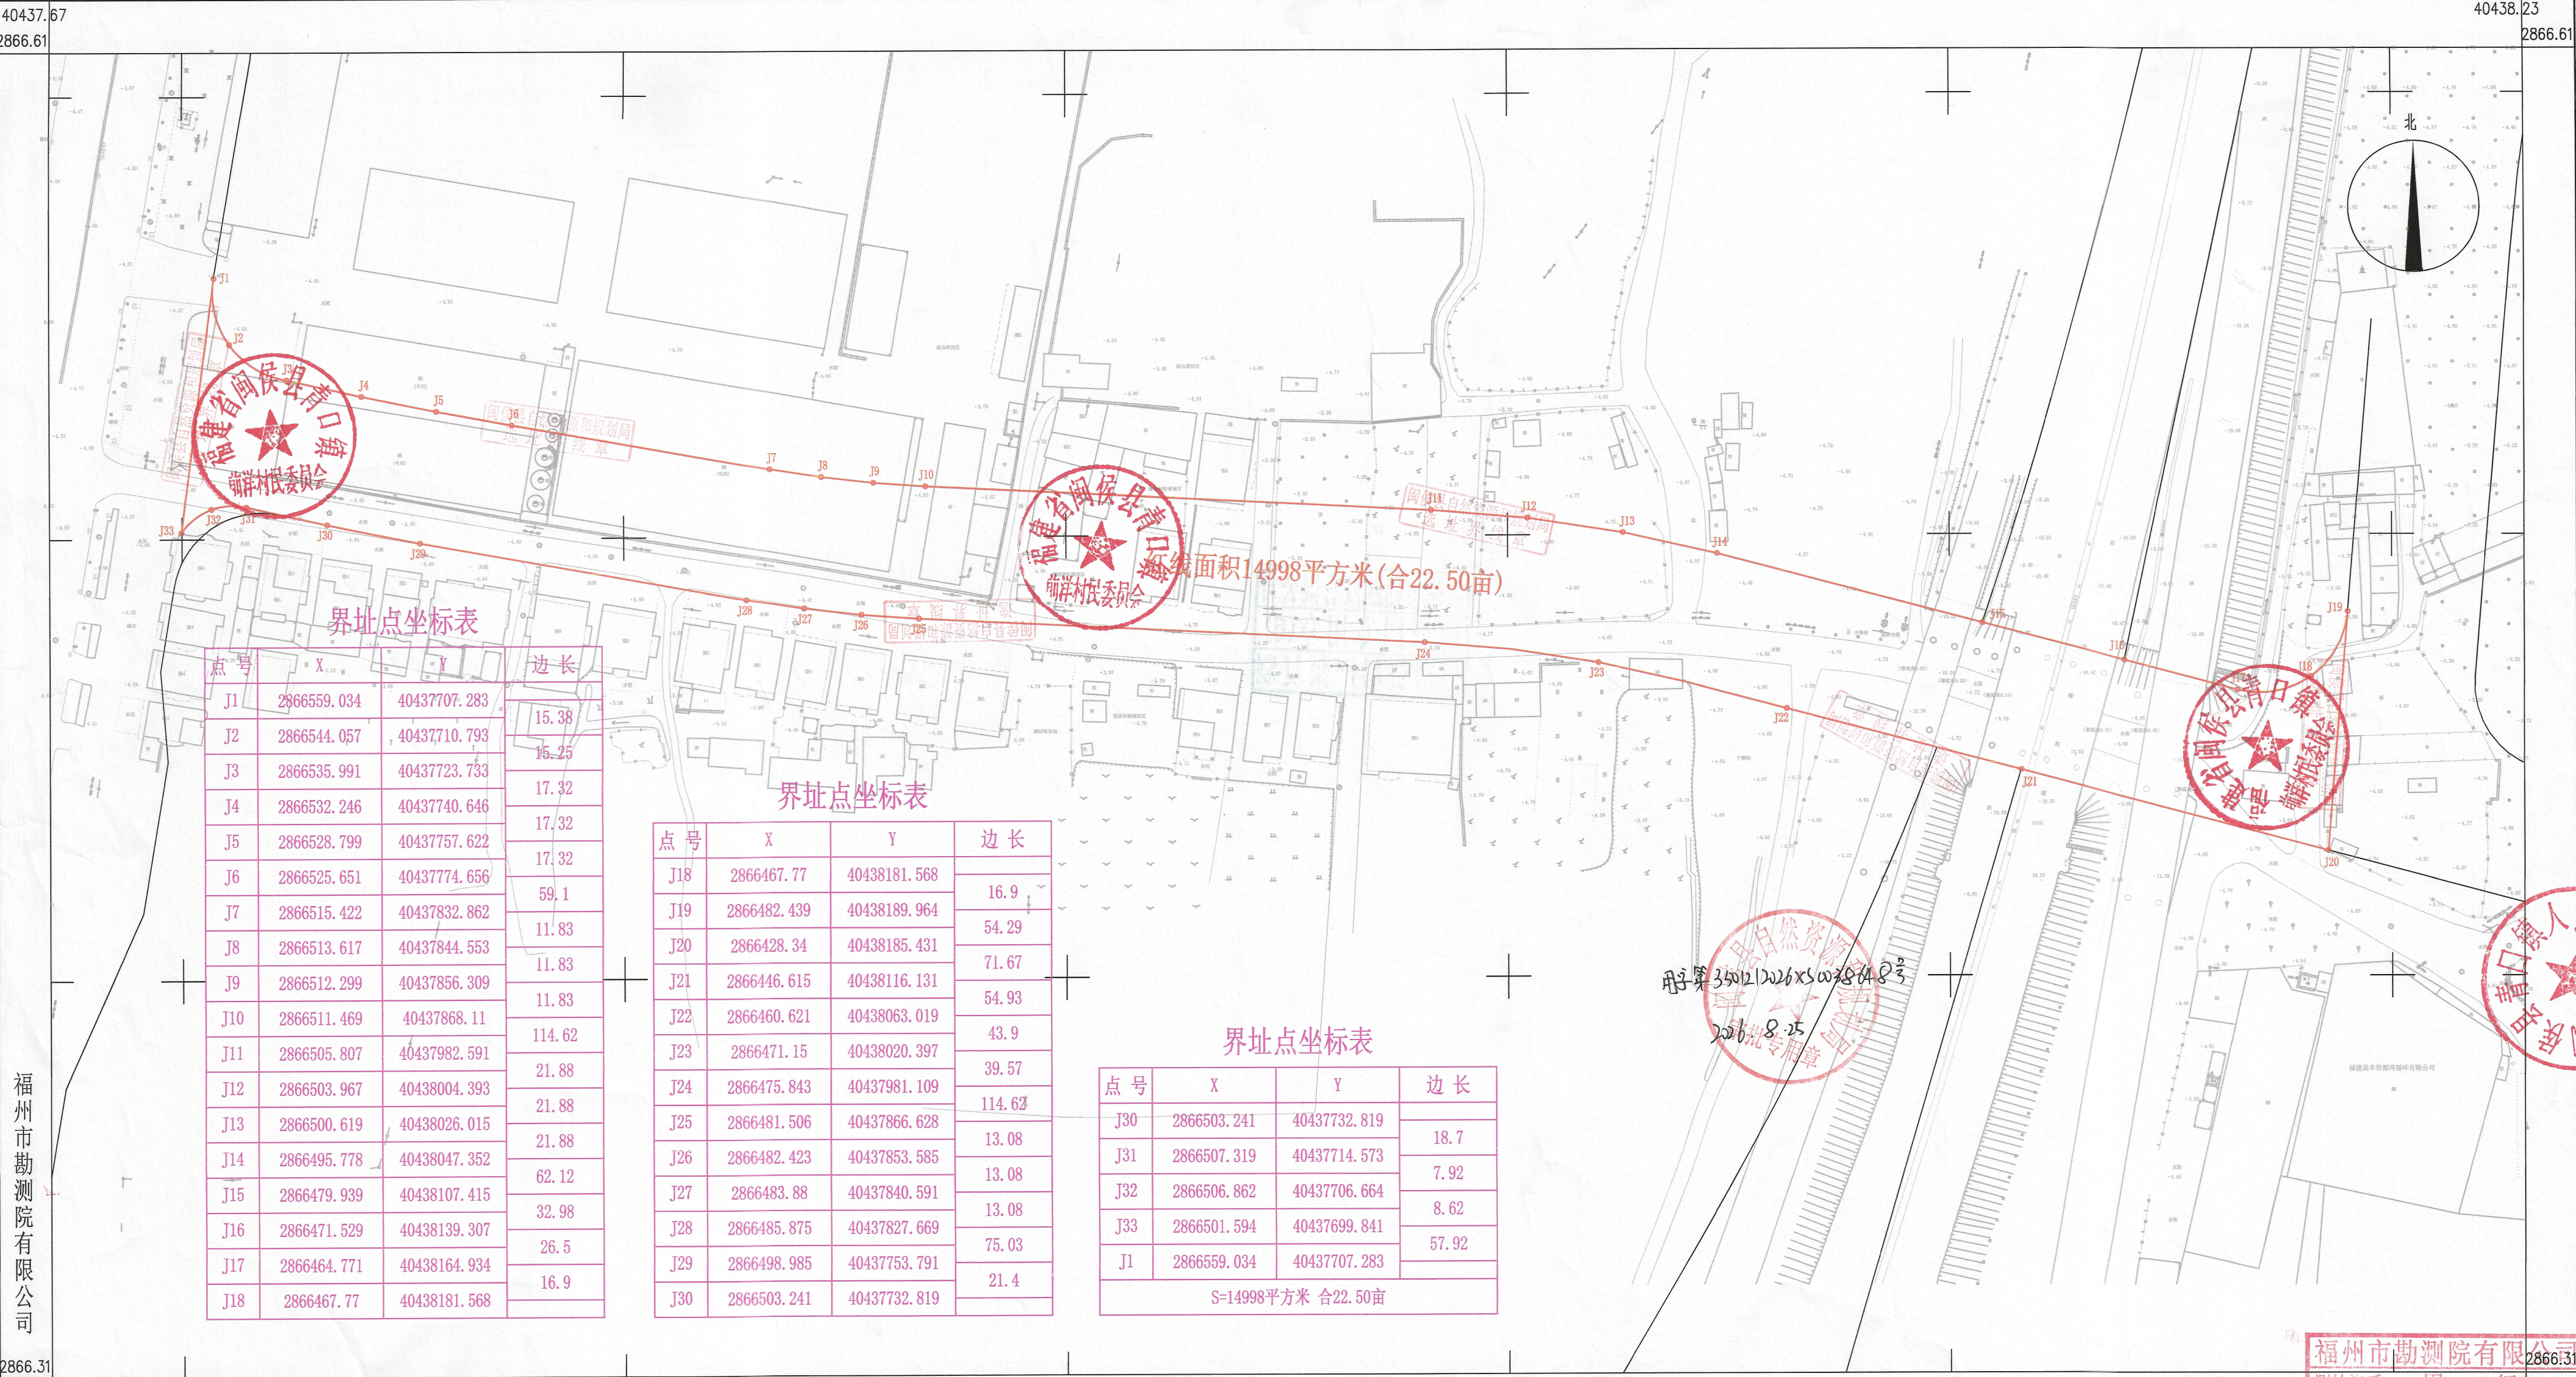

界址点坐标表

点号	X	Y	边长
J1	2866559.034	40437707.283	15.38
J2	2866544.057	40437710.793	15.25
J3	2866535.991	40437723.733	17.32
J4	2866532.246	40437740.646	17.32
J5	2866528.799	40437757.622	17.32
J6	2866525.651	40437774.656	59.1
J7	2866515.422	40437832.862	11.83
J8	2866513.617	40437844.553	11.83
J9	2866512.299	40437856.309	11.83
J10	2866511.469	40437868.11	114.62
J11	2866505.807	40437982.591	21.88
J12	2866503.967	40438004.393	21.88
J13	2866500.619	40438026.015	21.88
J14	2866495.778	40438047.352	62.12
J15	2866479.939	40438107.415	32.98
J16	2866471.529	40438139.307	26.5
J17	2866464.771	40438164.934	16.9
J18	2866467.77	40438181.568	

界址点坐标表

点号	X	Y	边长
J18	2866467.77	40438181.568	16.9
J19	2866482.439	40438189.964	54.29
J20	2866428.34	40438185.431	71.67
J21	2866446.615	40438116.131	54.93
J22	2866460.621	40438063.019	43.9
J23	2866471.15	40438020.397	39.57
J24	2866475.843	40437981.109	114.62
J25	2866481.506	40437866.628	13.08
J26	2866482.423	40437853.585	13.08
J27	2866483.88	40437840.591	13.08
J28	2866485.875	40437827.669	75.03
J29	2866498.985	40437753.791	21.4
J30	2866503.241	40437732.819	

界址点坐标表

点号	X	Y	边长
J30	2866503.241	40437732.819	18.7
J31	2866507.319	40437714.573	7.92
J32	2866506.862	40437706.664	8.62
J33	2866501.594	40437699.841	57.92
J1	2866559.034	40437707.283	
S=14998平方米 合22.50亩			

福州市勘测院有限公司

40437.67

2021年3月全野外数字化采集。
CGCS2000坐标系，中央子午线120°。
1985国家高程系，等高距为1米。2017版图式。

1:500地形图（1:1000比例尺打印）

福州市勘测院有限公司

测绘资质：甲 级

证书编号：甲测资字 40438.23 075

发证机关：测量员：黄高明
绘图员：林配榕

检查员：谢长富